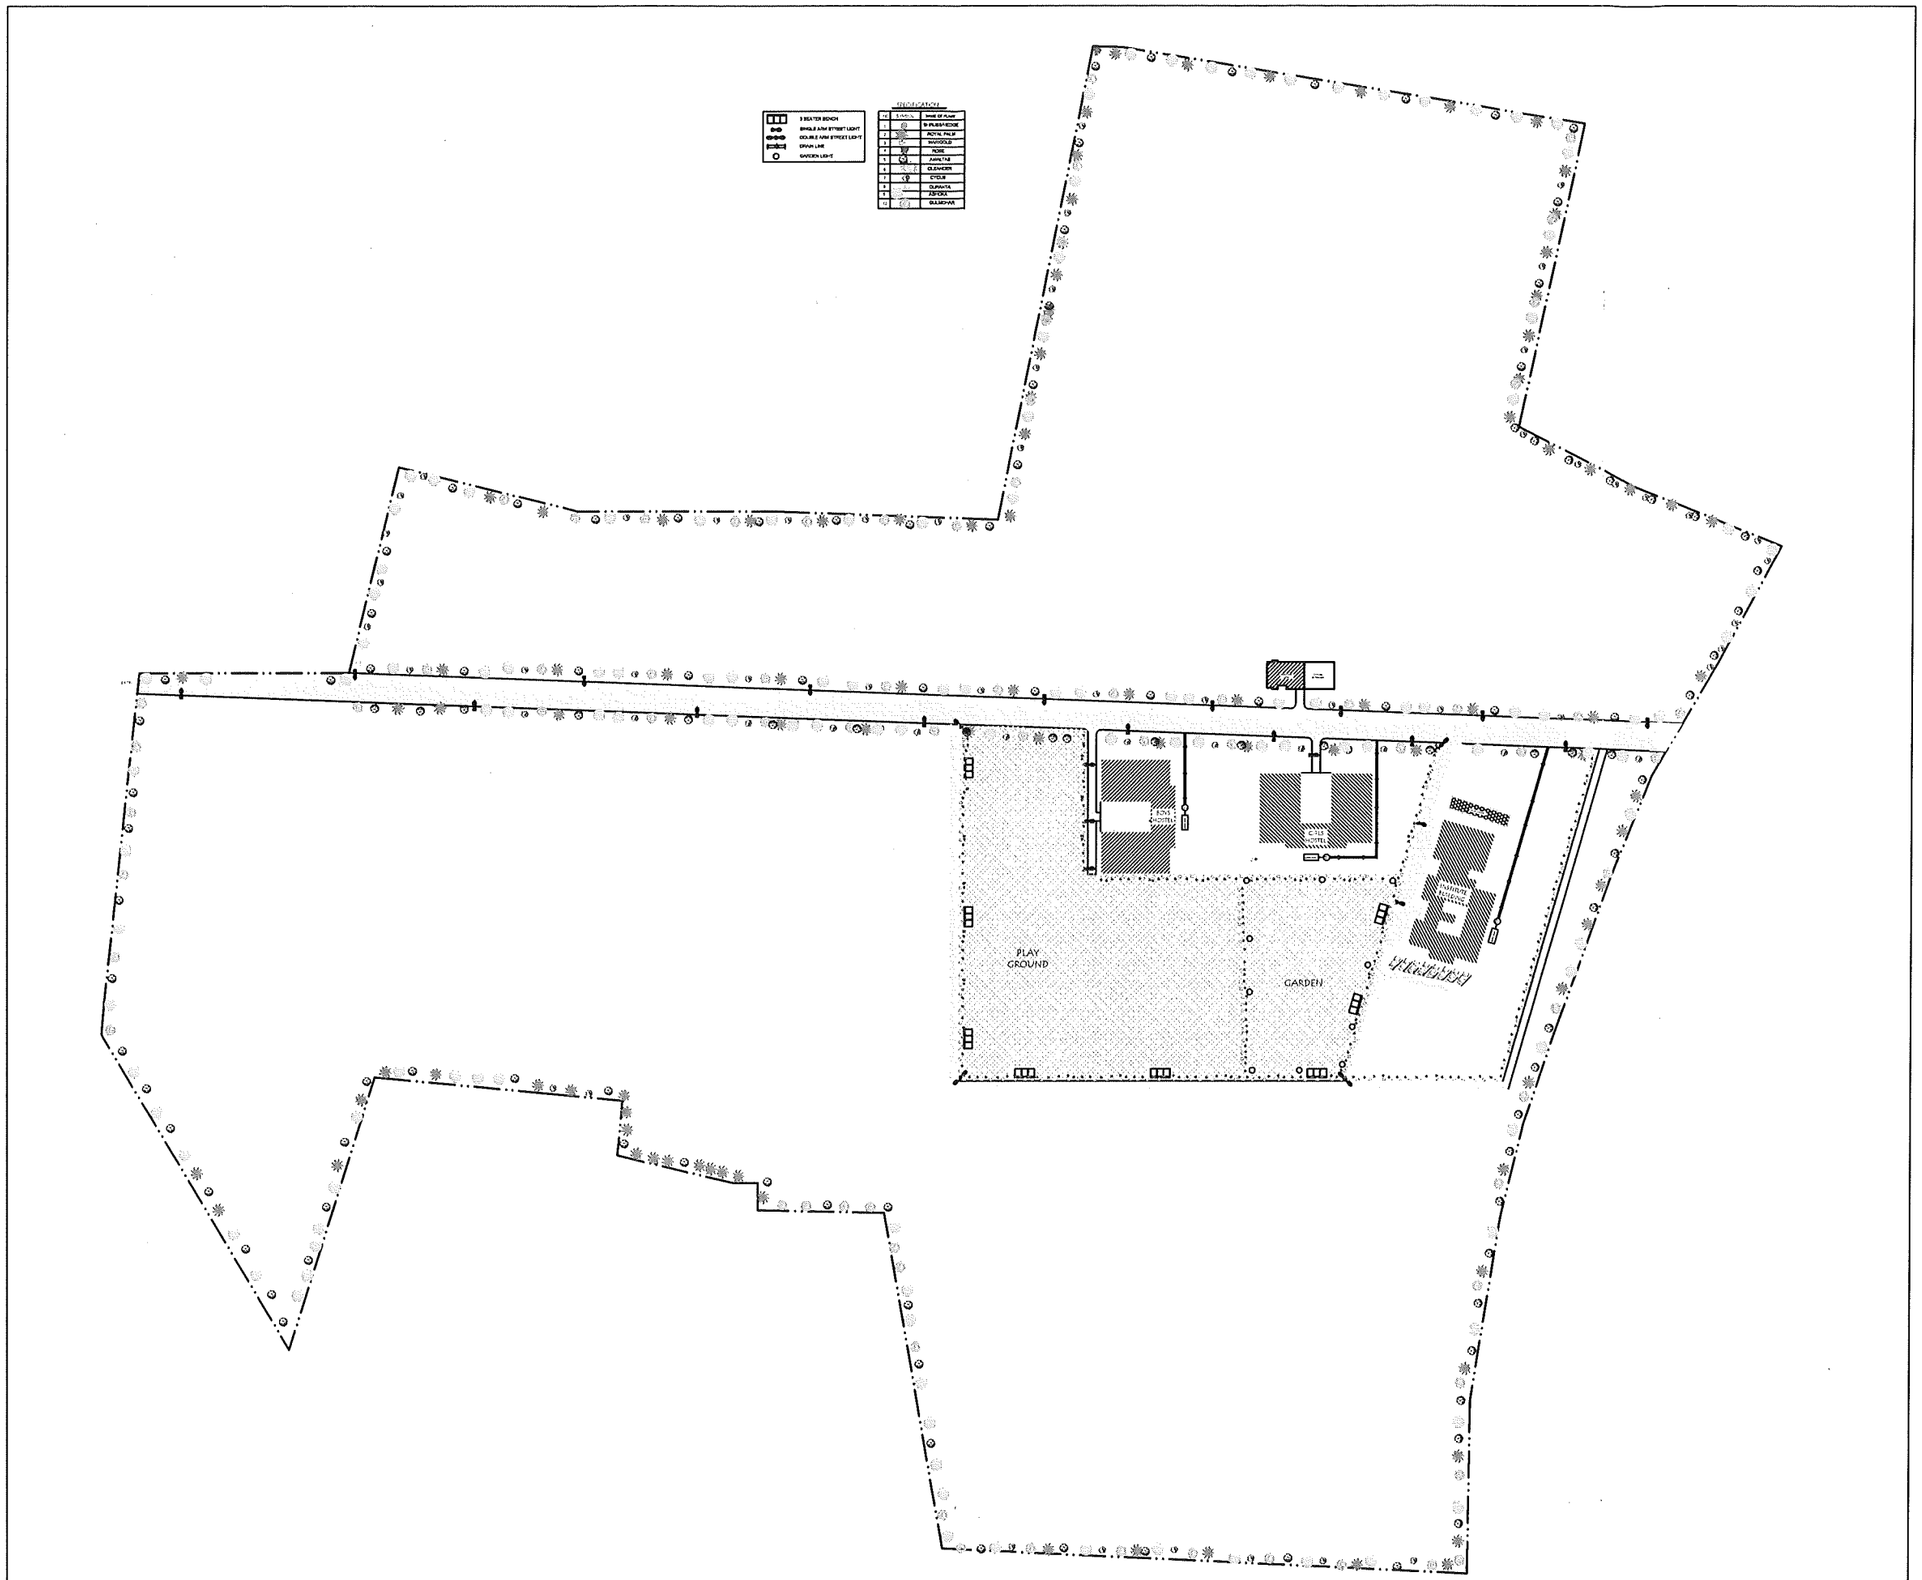

PROJECT:- EXISTING & PROPOSED SITE PLAN OF PTEC BLDG. AT SORHATHA, VAISHALI	Sheet Title: Site Plan	N	Date:- 04.09.18 Area:-	A. Haque Draughtsman	ARCHITECT	Pankaj Gupta SR. ARCHITECT	Bihar State Educational Infrastructure Development Corporation Ltd, Patna